



POCKET THREE PLAN




SIDE ELEVATION

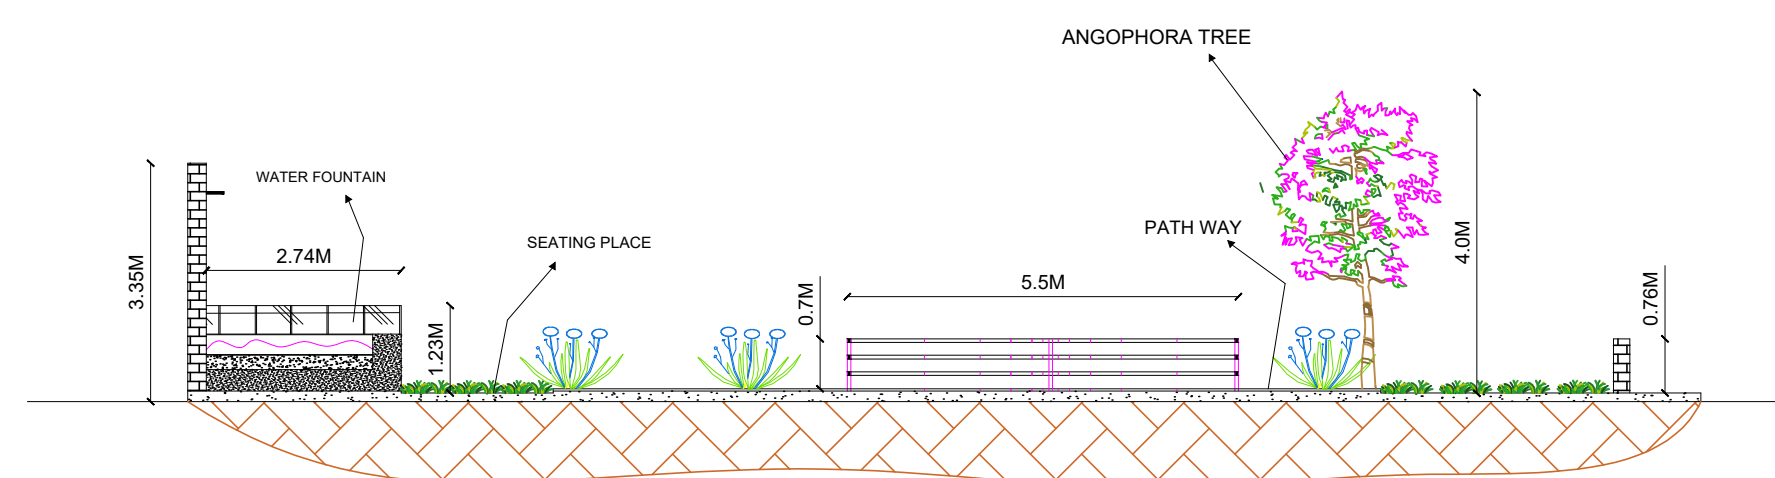


SECTIONAL : C,C'

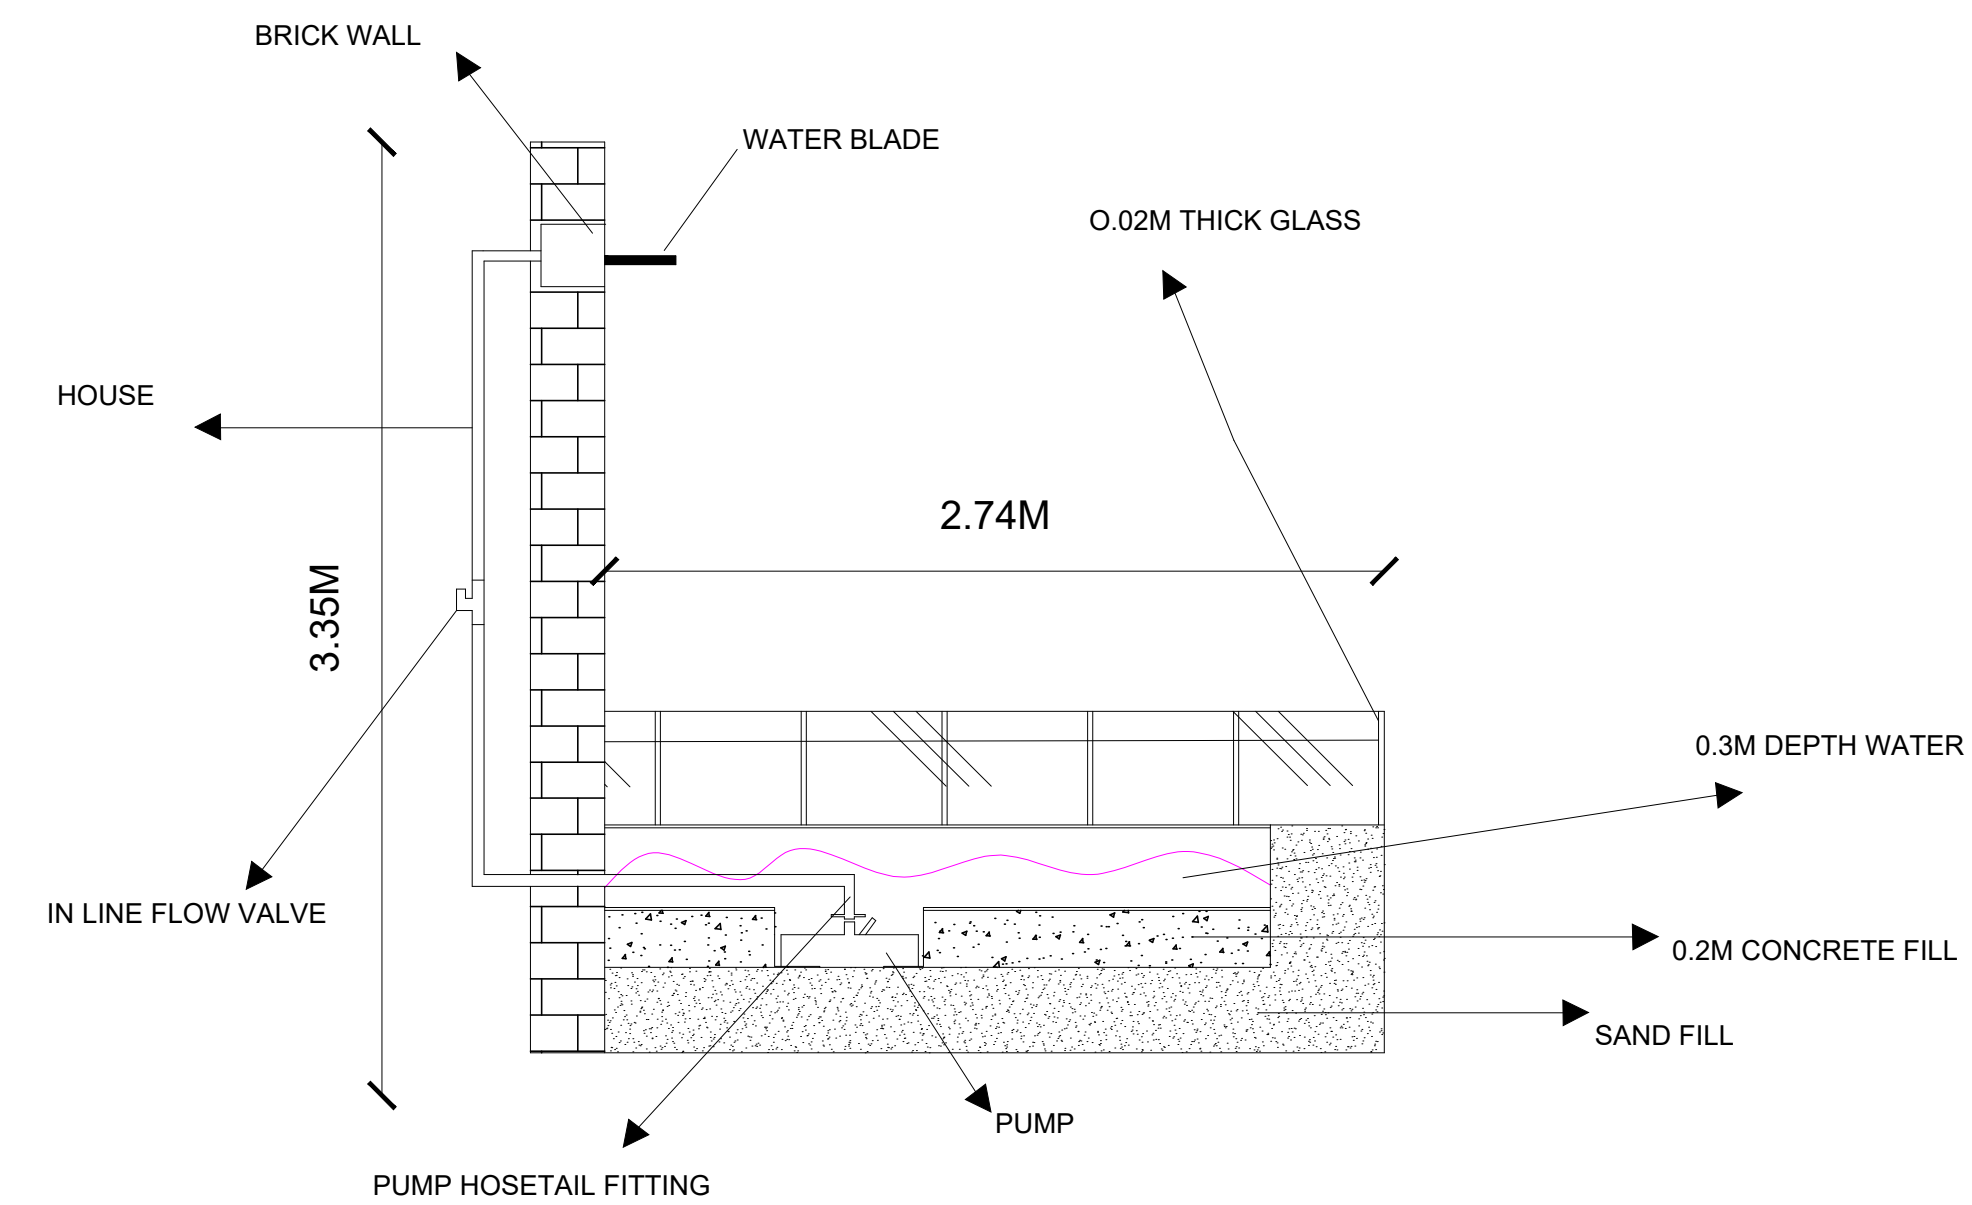

POCKET THREE FOUNTAIN DETAILS

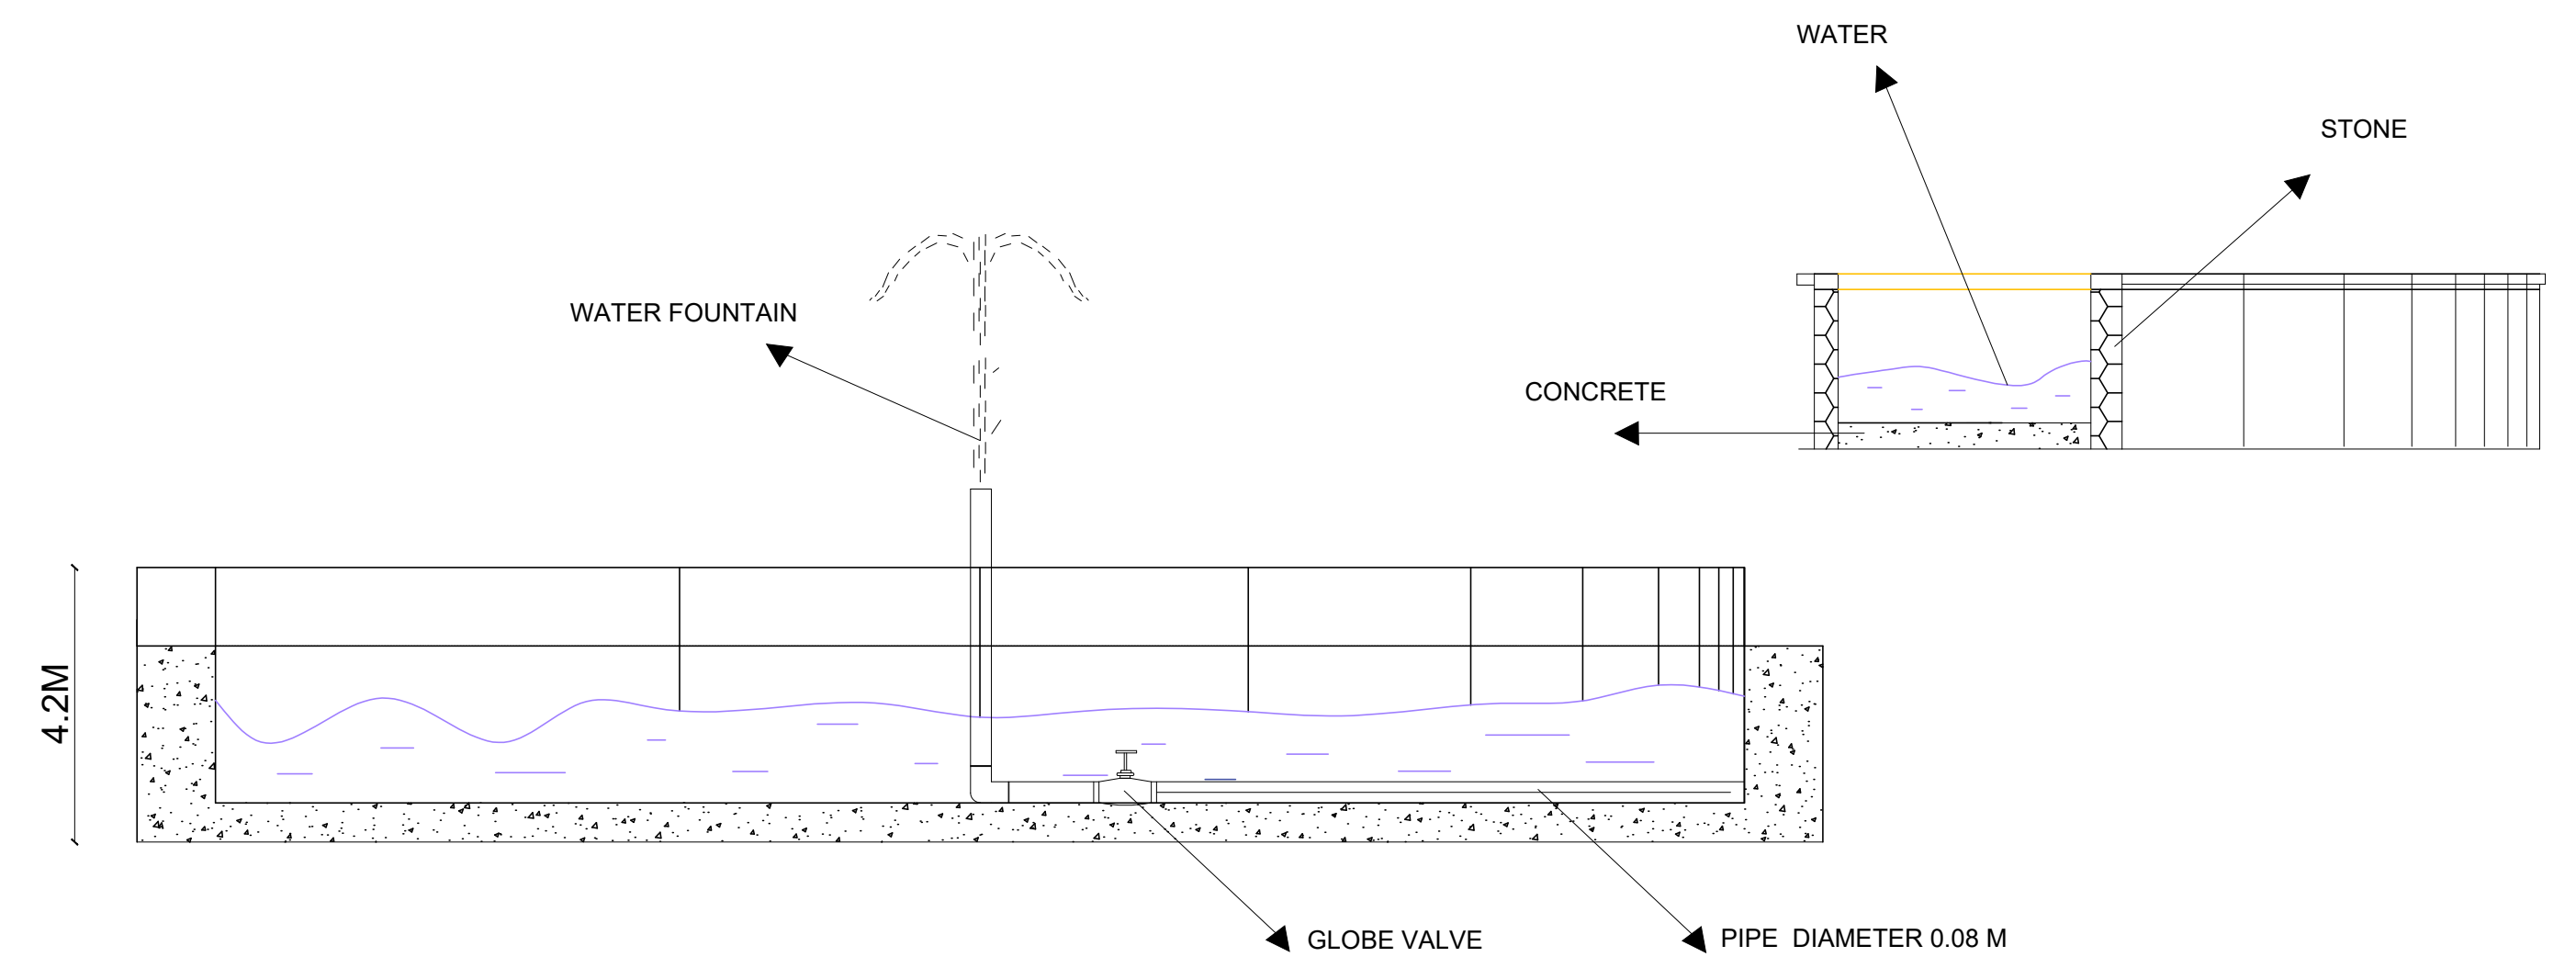

POCKET ONE FOUNTAIN DETAILS

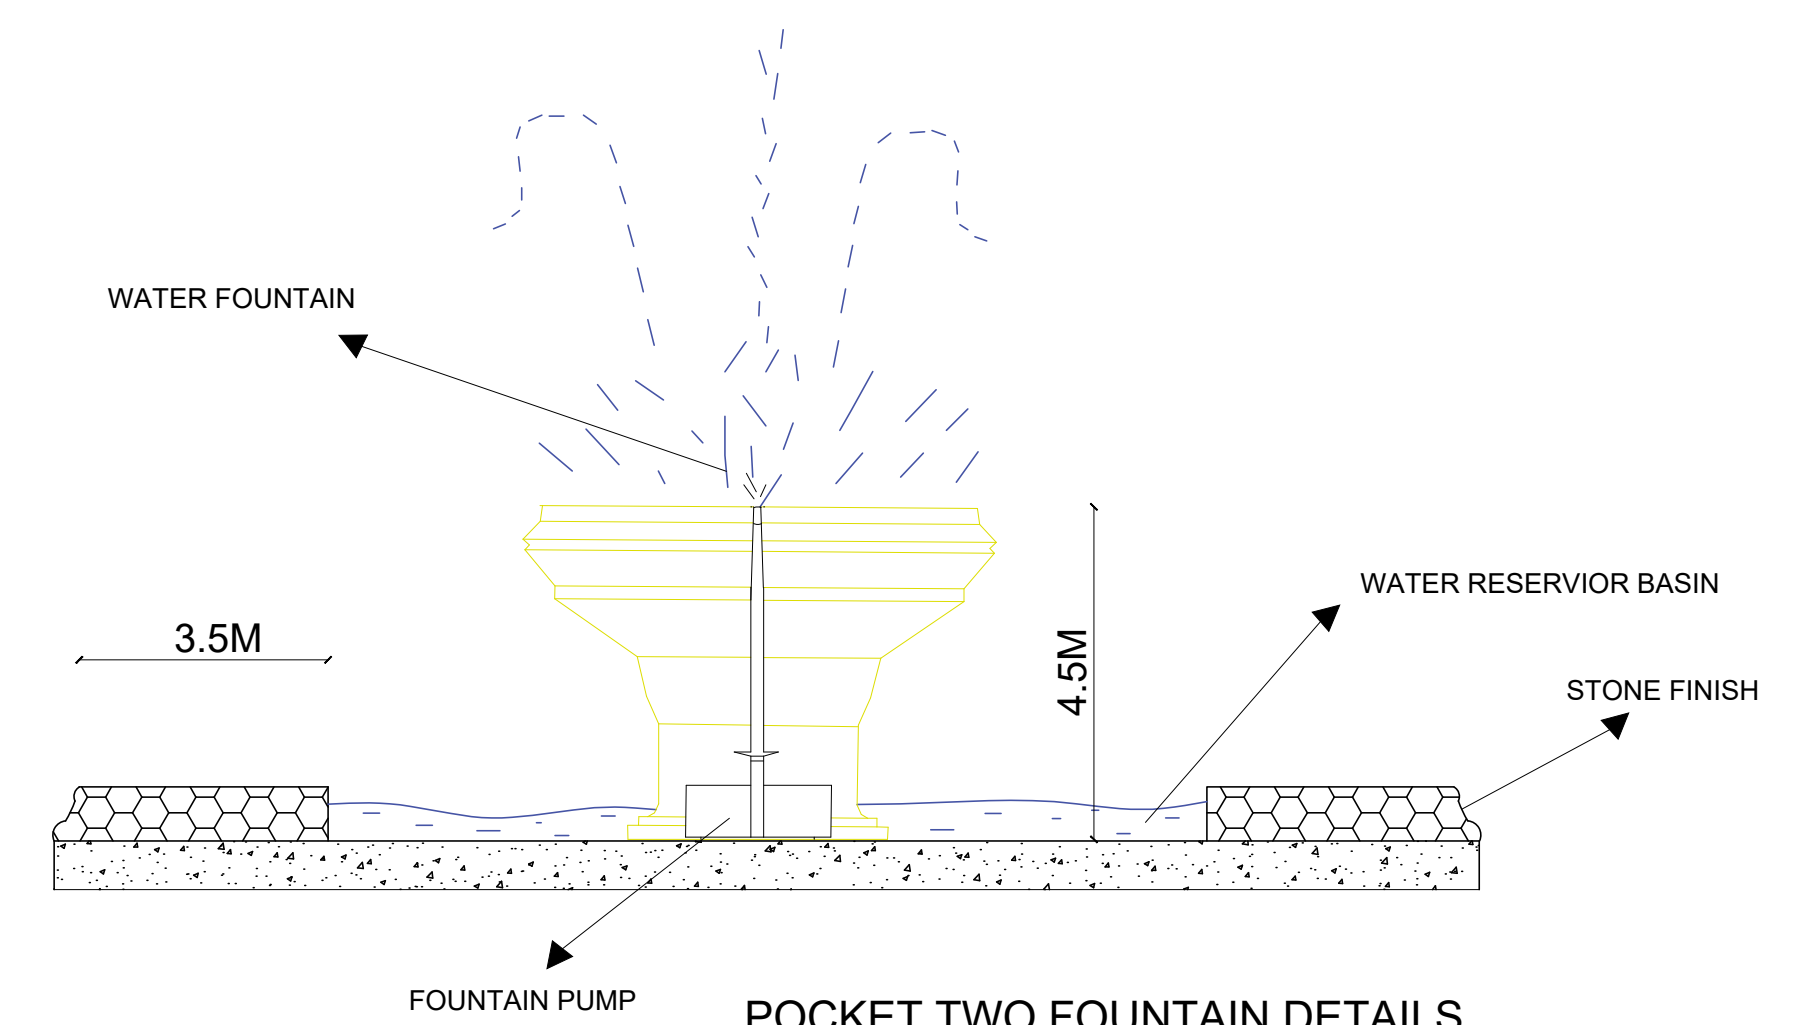

POCKET TWO FOUNTAIN DETAILS

SCALE : 1: 25

PROJECT TITLE :	SHEET TITLE :	NOTE :	SCALE :	ORIENTATION:	REMARKS :	VERIFIED BY :	NAME : K. SAI KISHORE REG NO : Y20AP0112 CLASS : 4th YEAR 1st SEMESTER SUBJECT : ARCHITECTURAL DESIGN	3
LANDSCAPE PROJECT	POCKET THREE DESIGN AND THREE POCKETS DETAILS		1: 100					